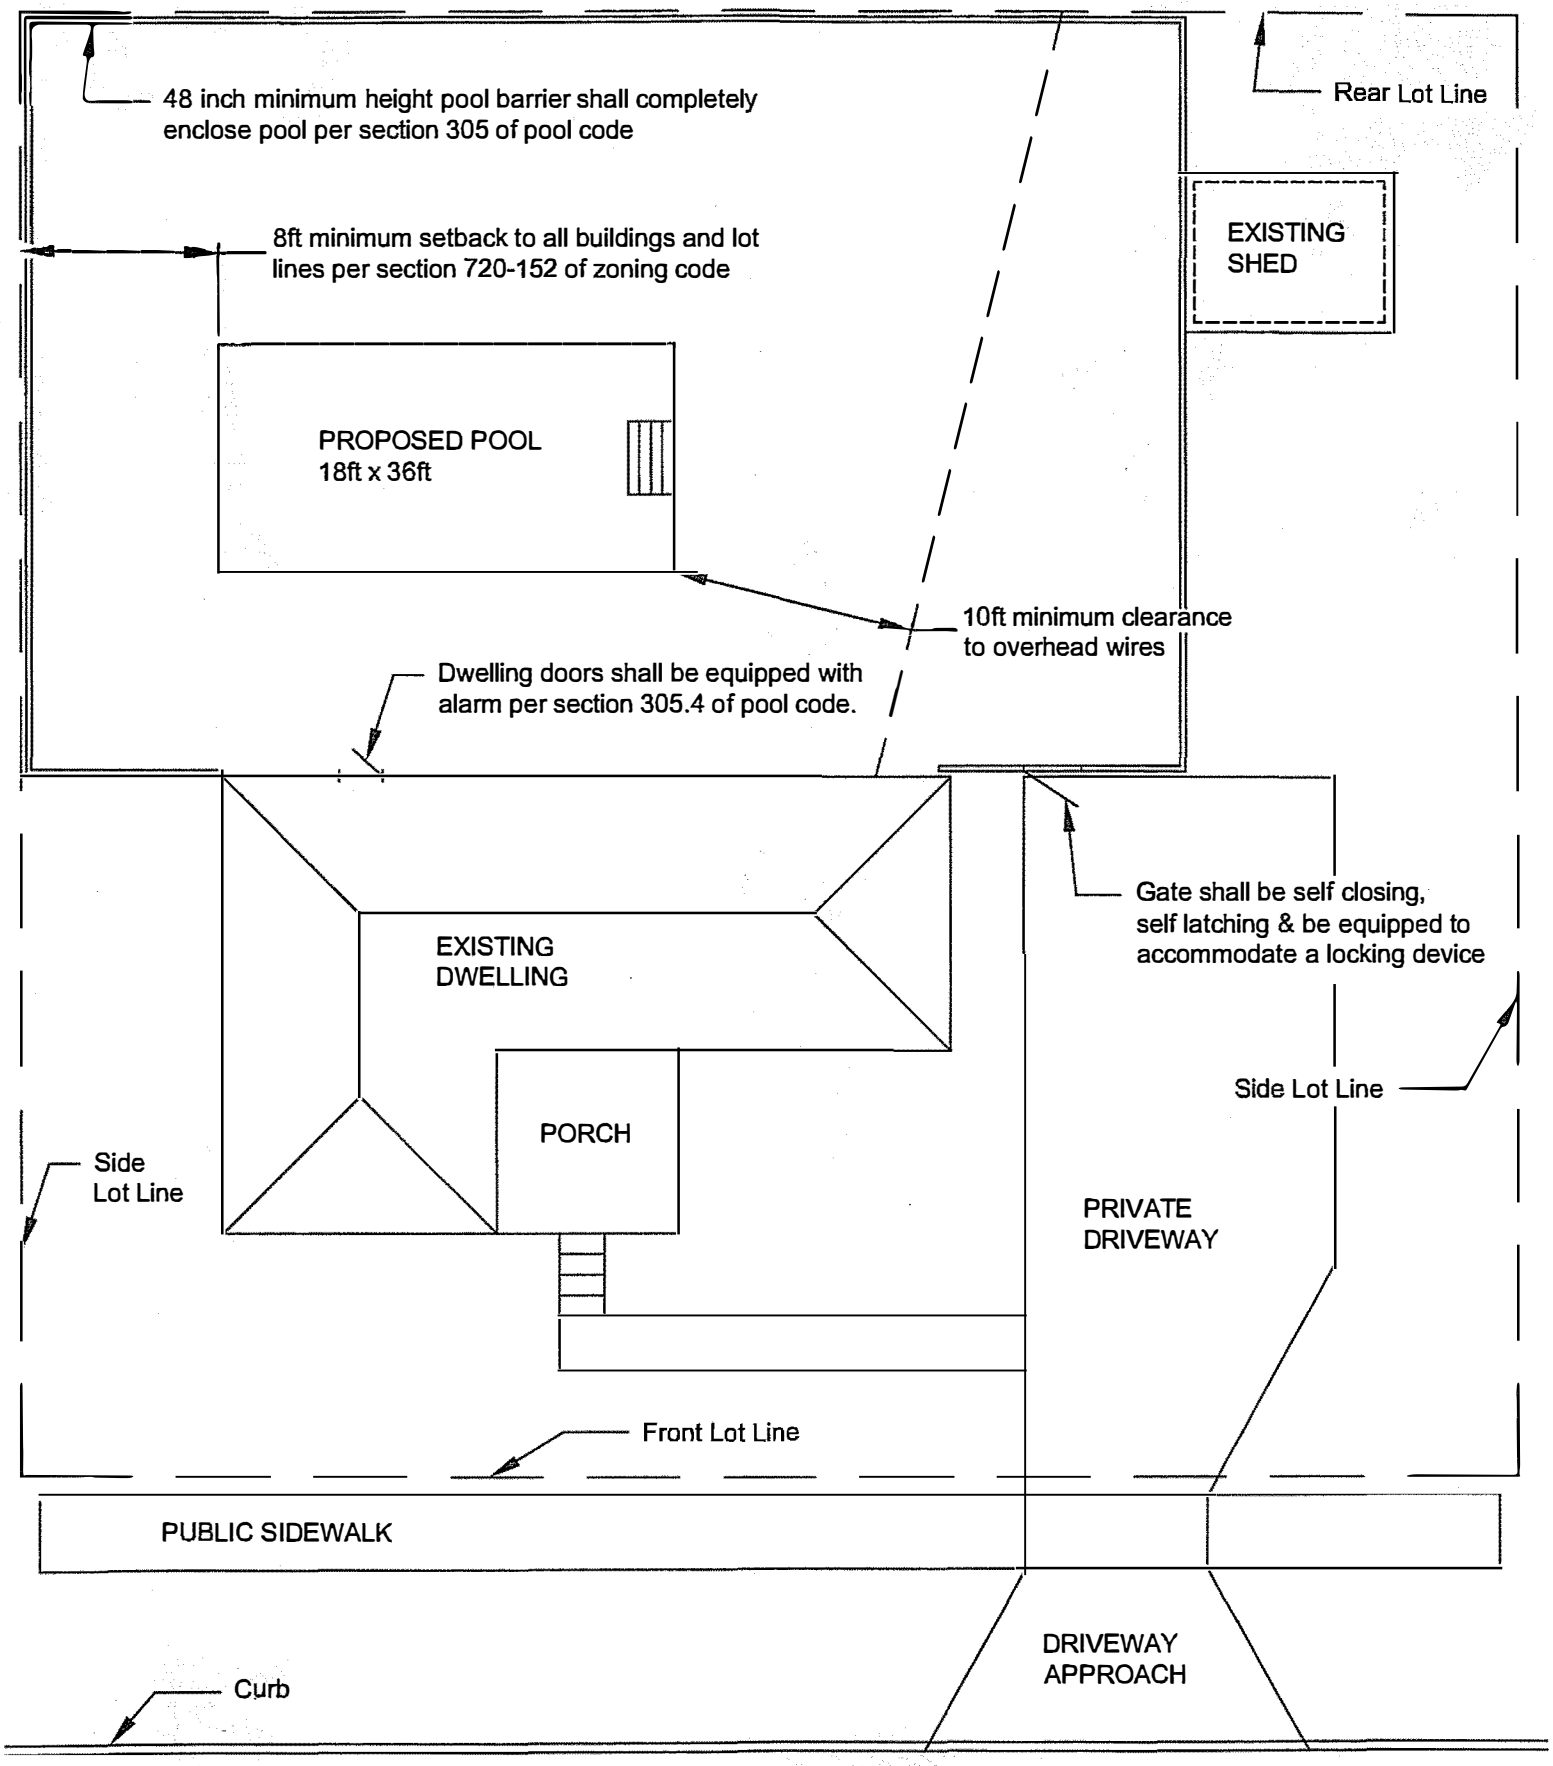

Sample Site Plan
Pool

Property Address: _____

Owner's Name: _____

Owner's Phone #: _____

Lot Size Width - _____ Depth - _____